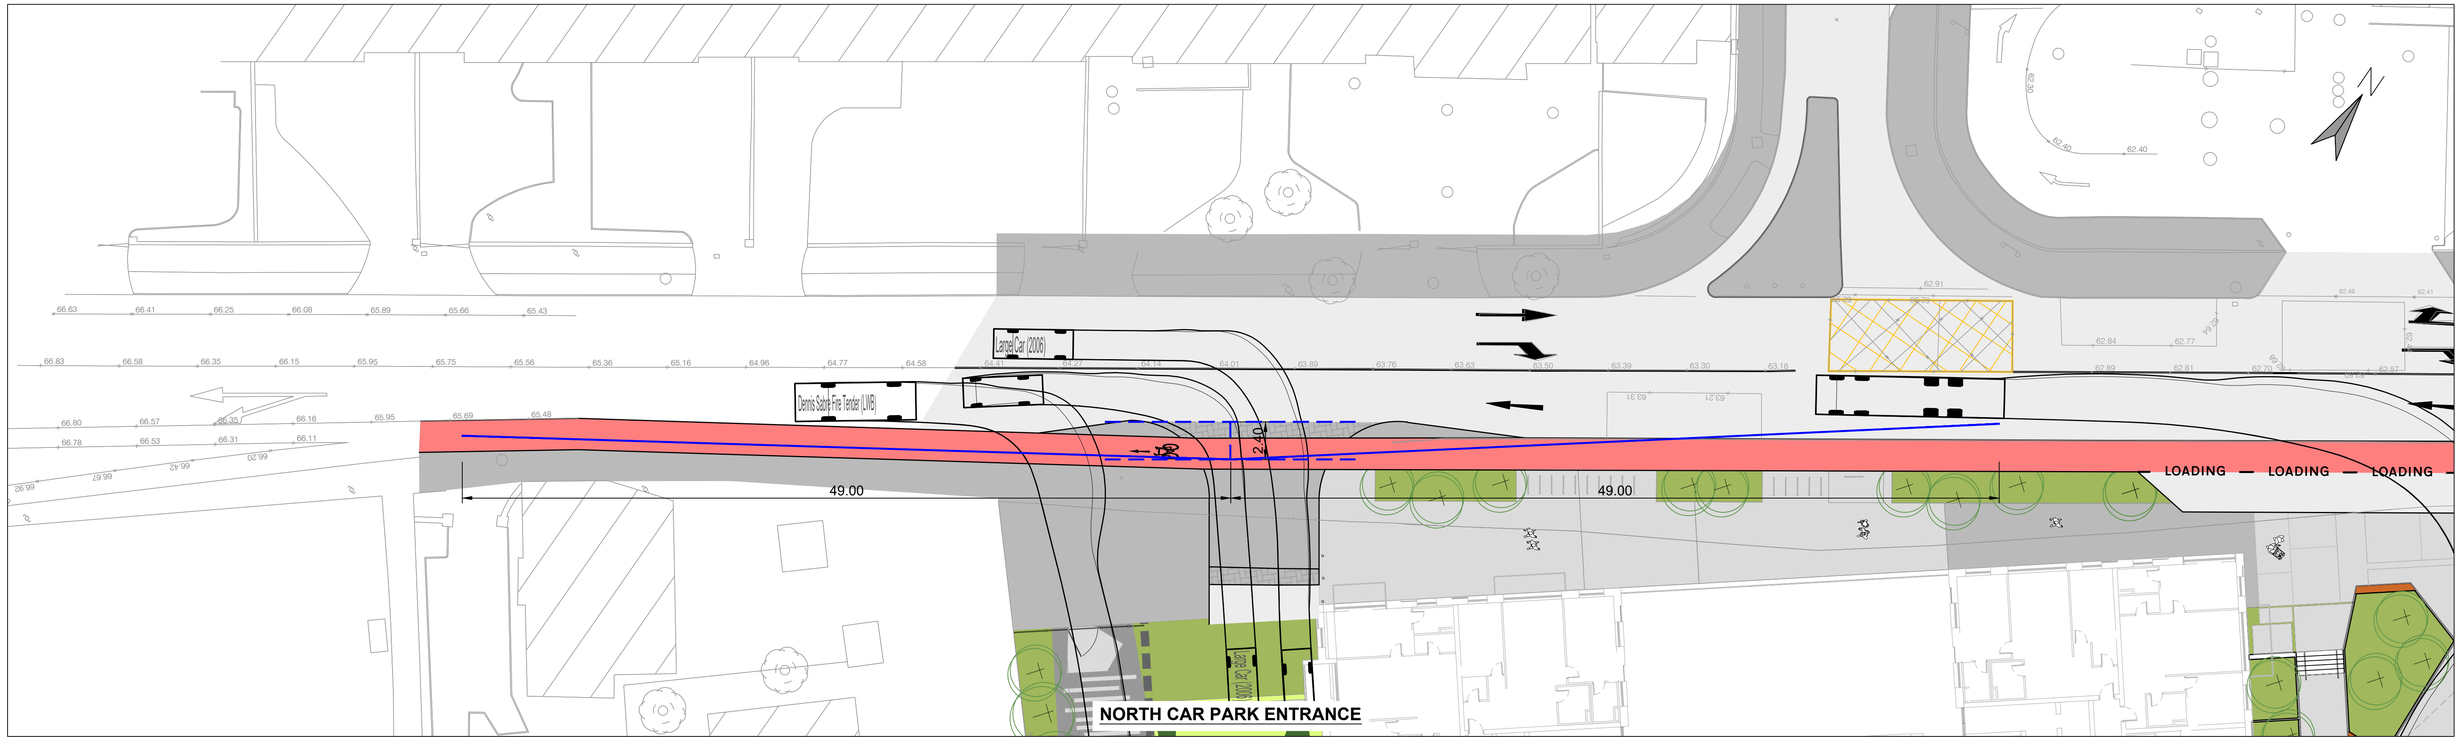

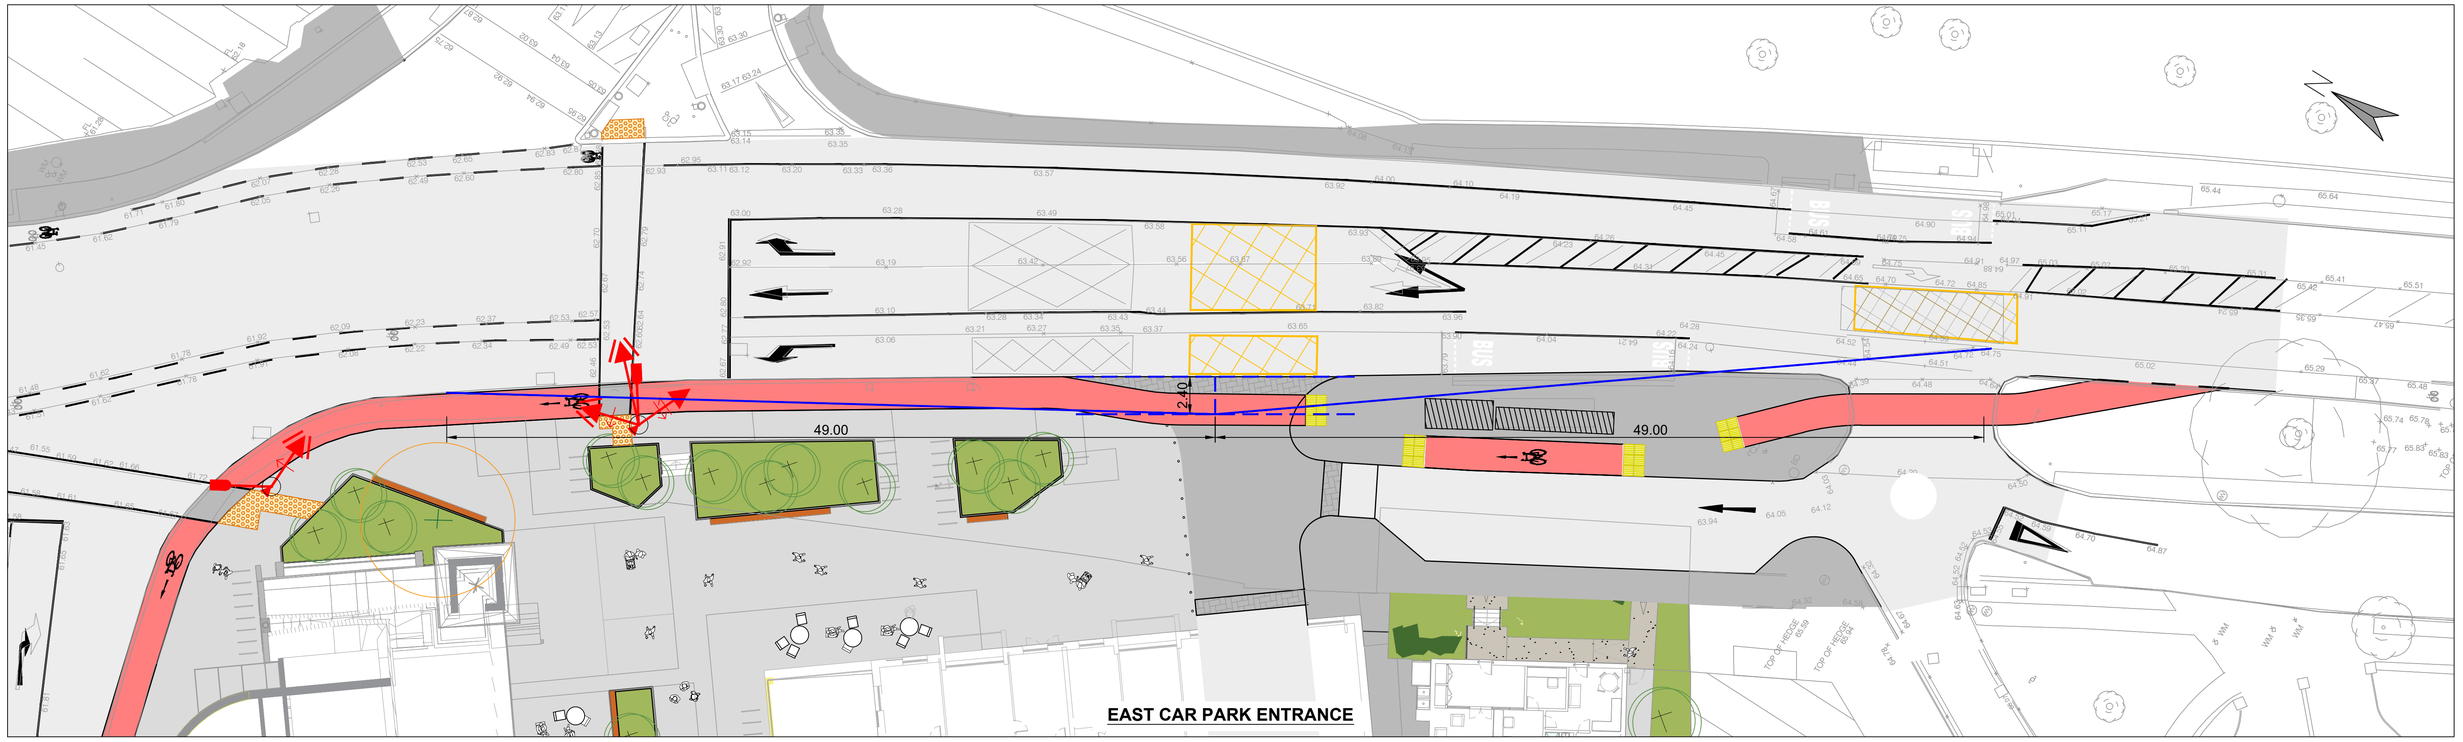

No.	Revision	Date	By	Chk'd	App'd

ROD ROUGHAN & O'DONOVAN
Consulting Engineers
Civil - Structural - Transportation - Environmental

Arena House, Arena Road, Sandyford, Dublin 18, Ireland
t +353 (0) 1 294 0800
f +353 (0) 1 294 0820
www.rod.ie

Project Title: THE GOAT SITE REDEVELOPMENT

Drawing Title: CAR PARK ENTRANCES

Drawing Number: Project TRGP | Originator ROD | Volume HGN | Location SW_AE | Type DR | Role CH | Number 500009

Drawn: AG | Designed: EOC | Checked: EOC | Approved EOC | Status: S2 - Planning

Scale (A1): 1:200 | Date: JAN 21 | Job No: 19.115 | Rev: P01

Ordnance Survey Ireland Licence No EN 0006517
© Ordnance Survey Ireland/Government of Ireland.

09 February 2021 10:10:00 \\RODDUBFP1\J\2019\19115\19115-02_WIP\08 MODELS\01 CAD\01 DWG\02 - PLANNING\FINAL PLANNING\TRGP-ROD-HGN-SW_AE-DR-CH-500008-10 - CAR PARK ENTRANCES.DWG

DO NOT SCALE USE FIGURED DIMENSIONS ONLY