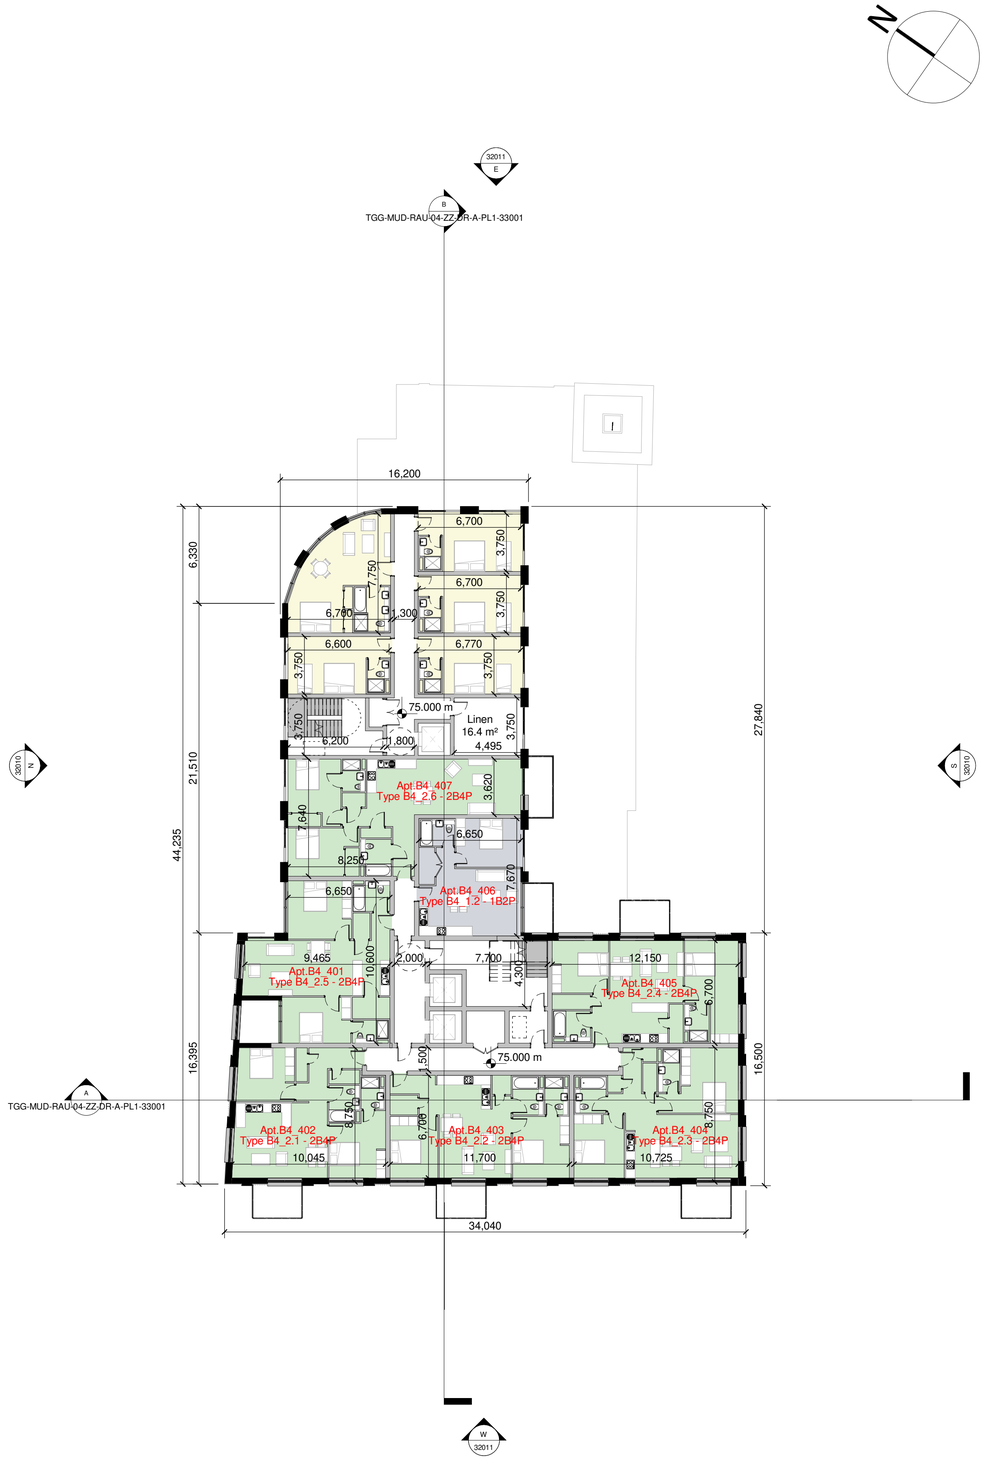

4 Proposed Building 04 - L04 - Fourth Floor Plan

1 : 200

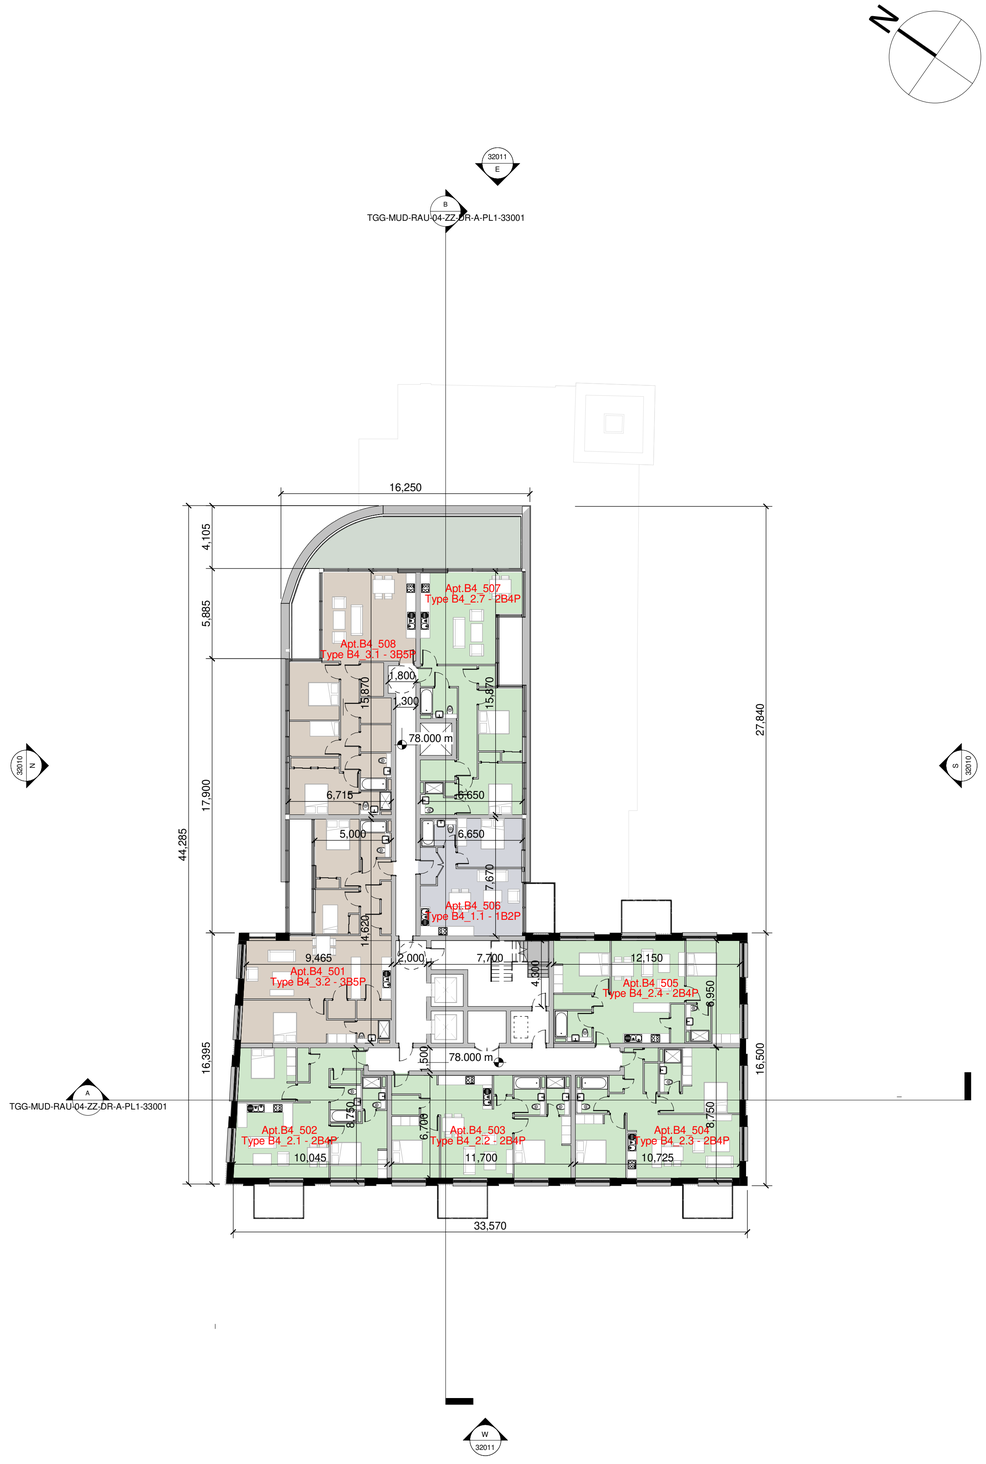

5 Proposed Building 04 - L05 - Fifth Floor Plan

1 : 200

Notes:

- Do not scale from this drawing. Use figured dimensions in all cases.
- Verify dimensions on site and report any discrepancies to the Architect immediately.
- This drawing to be read in conjunction with the Architect's Specification.
- © This drawing is copyright and may only be reproduced with the Architect's permission.

Drawing Notes:

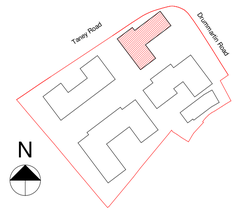

Key Plan N.T.S.

- 1 Bedroom Apartment
- 2 Bedroom Apartment
- 3 Bedroom Apartment
- Hotel Room

Rev.	Date	Drwn	Details of Issue / Revision
P2	02.02.21	BF	Issued for Planning

Issues & Revisions

reddy architecture +urbanism

W: www.reddyarchitecture.com
E: info@reddyarchitecture.com

Client Details:
Charjon Investments Ltd

Project Details:
Mixed Use Development
The Goat, 14 Lower Kilmacud Road
Dublin 14

Drawing Title:
Building 04 - Fourth and Fifth Floor Plans

Job No.	Sheet Size:	Scale @A1:
P18-245D	A1	1 : 200
Issue Date:	Drawn By:	Reviewed By:
05.02.21	N.Mkarrem	B.Foote

Status	Purpose of Issue
S2	For Planning

Project-Originator-Zone-Level-Type-Role-Classification-Number	Revision
TGG-MUD-RAU-04-ZZ-DR-A-PL1-31003	P2

© Copyright Reddy Architecture & Urbanism